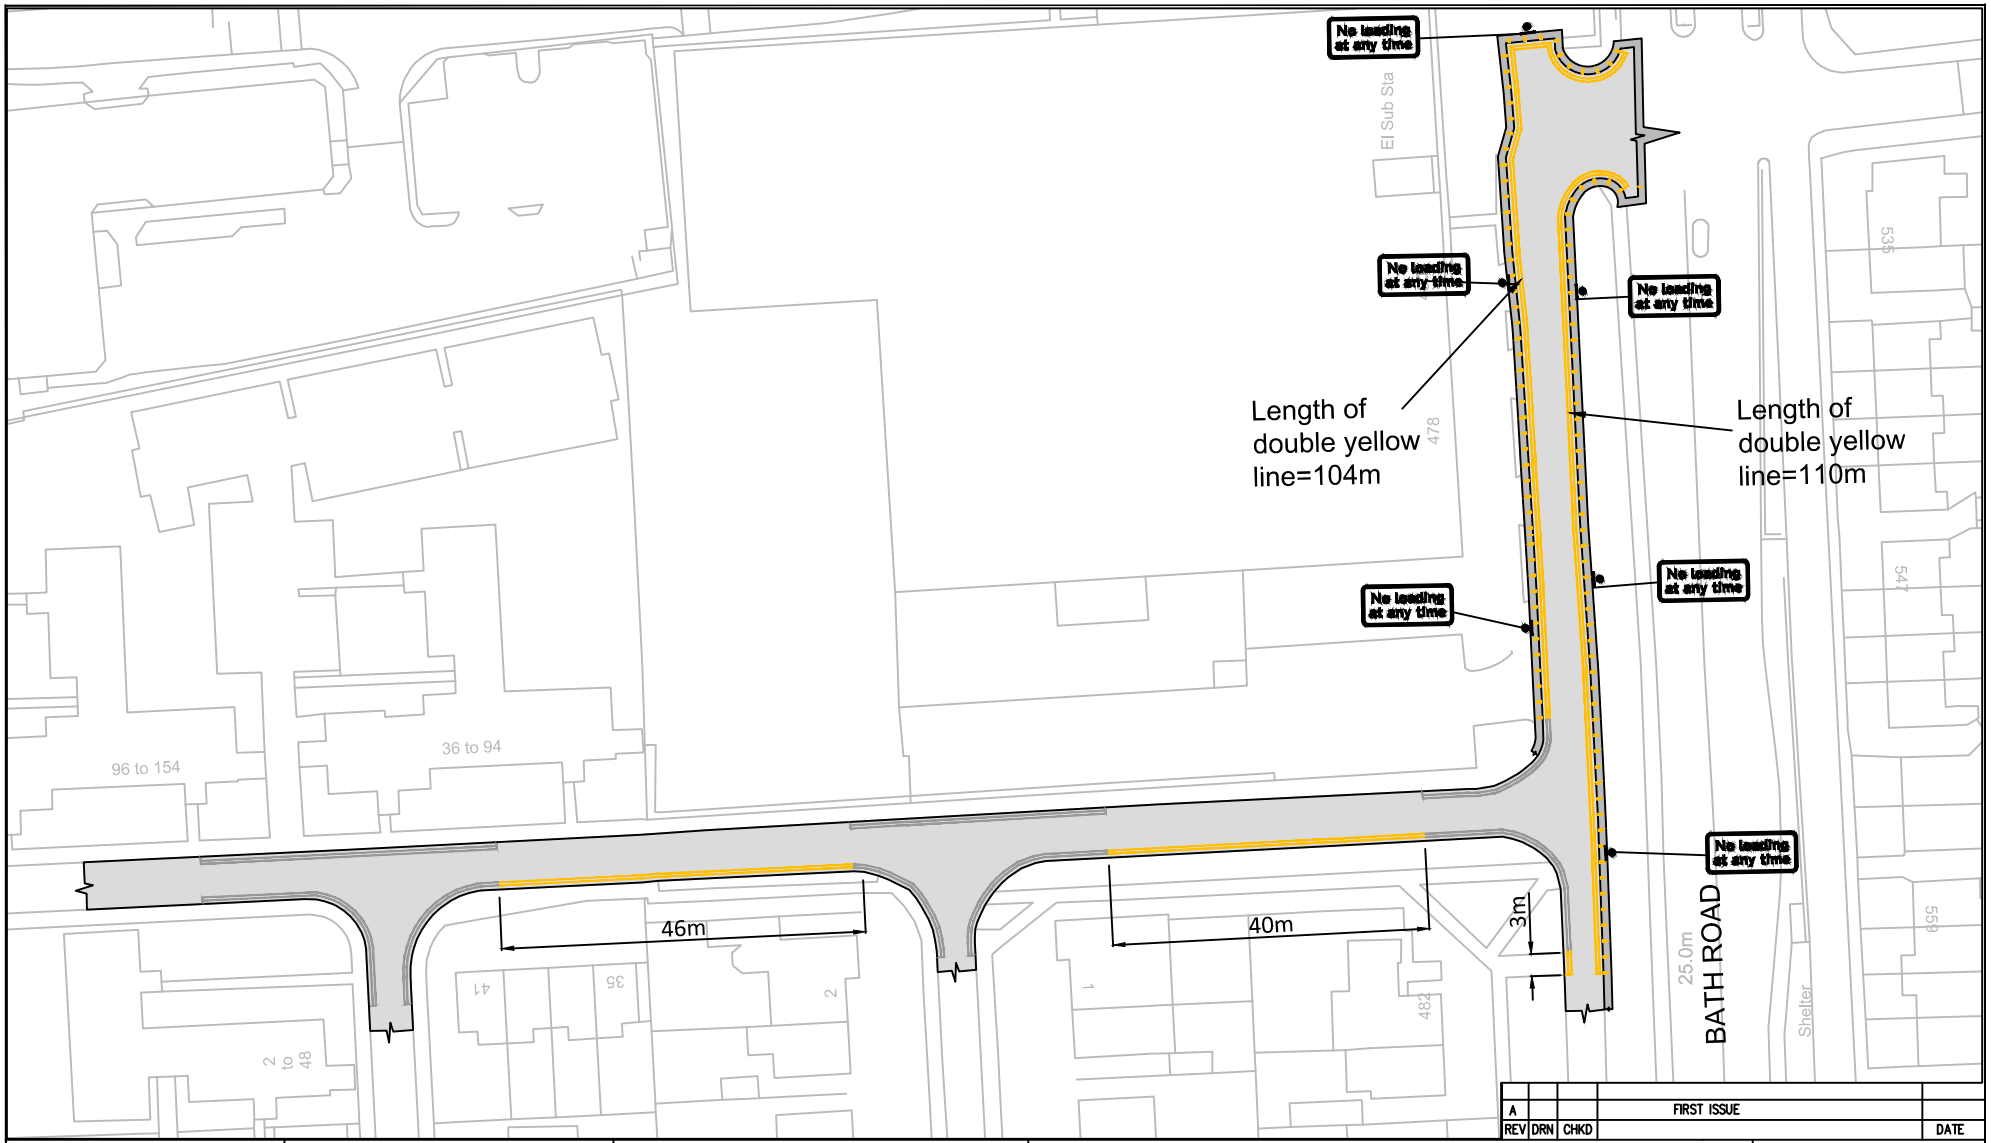

REV	DRN	CHKD		DATE
A			FIRST ISSUE	

www.slough.gov.uk
Slough Borough Council

Department of the
Resources Housing and Regeneration

St Martins Place,
51 Bath Road,
Slough, SL1 3UF

Based on the Ordnance Survey map with the permission of the Controller of Her Majesty's Stationery Office.© Crown copy right and database right 2016. Ordnance Survey Licence No.100019446

Title

Walpole Road/Bath Road
(Service Road)

KEY:-

- Proposed no waiting at any time restriction
- Existing no waiting at any time restriction
- Proposed no loading and unloading at any time restriction

Scale NTS

Date 14.08.18

Drawn KSM

Checked KH

Drg.No. PD 17/18 Haymill 03